QUANTITY	SHIPPING MARK		DESCRIPTION	FEET	INCHES	REMARKS
.			.			
.			.			
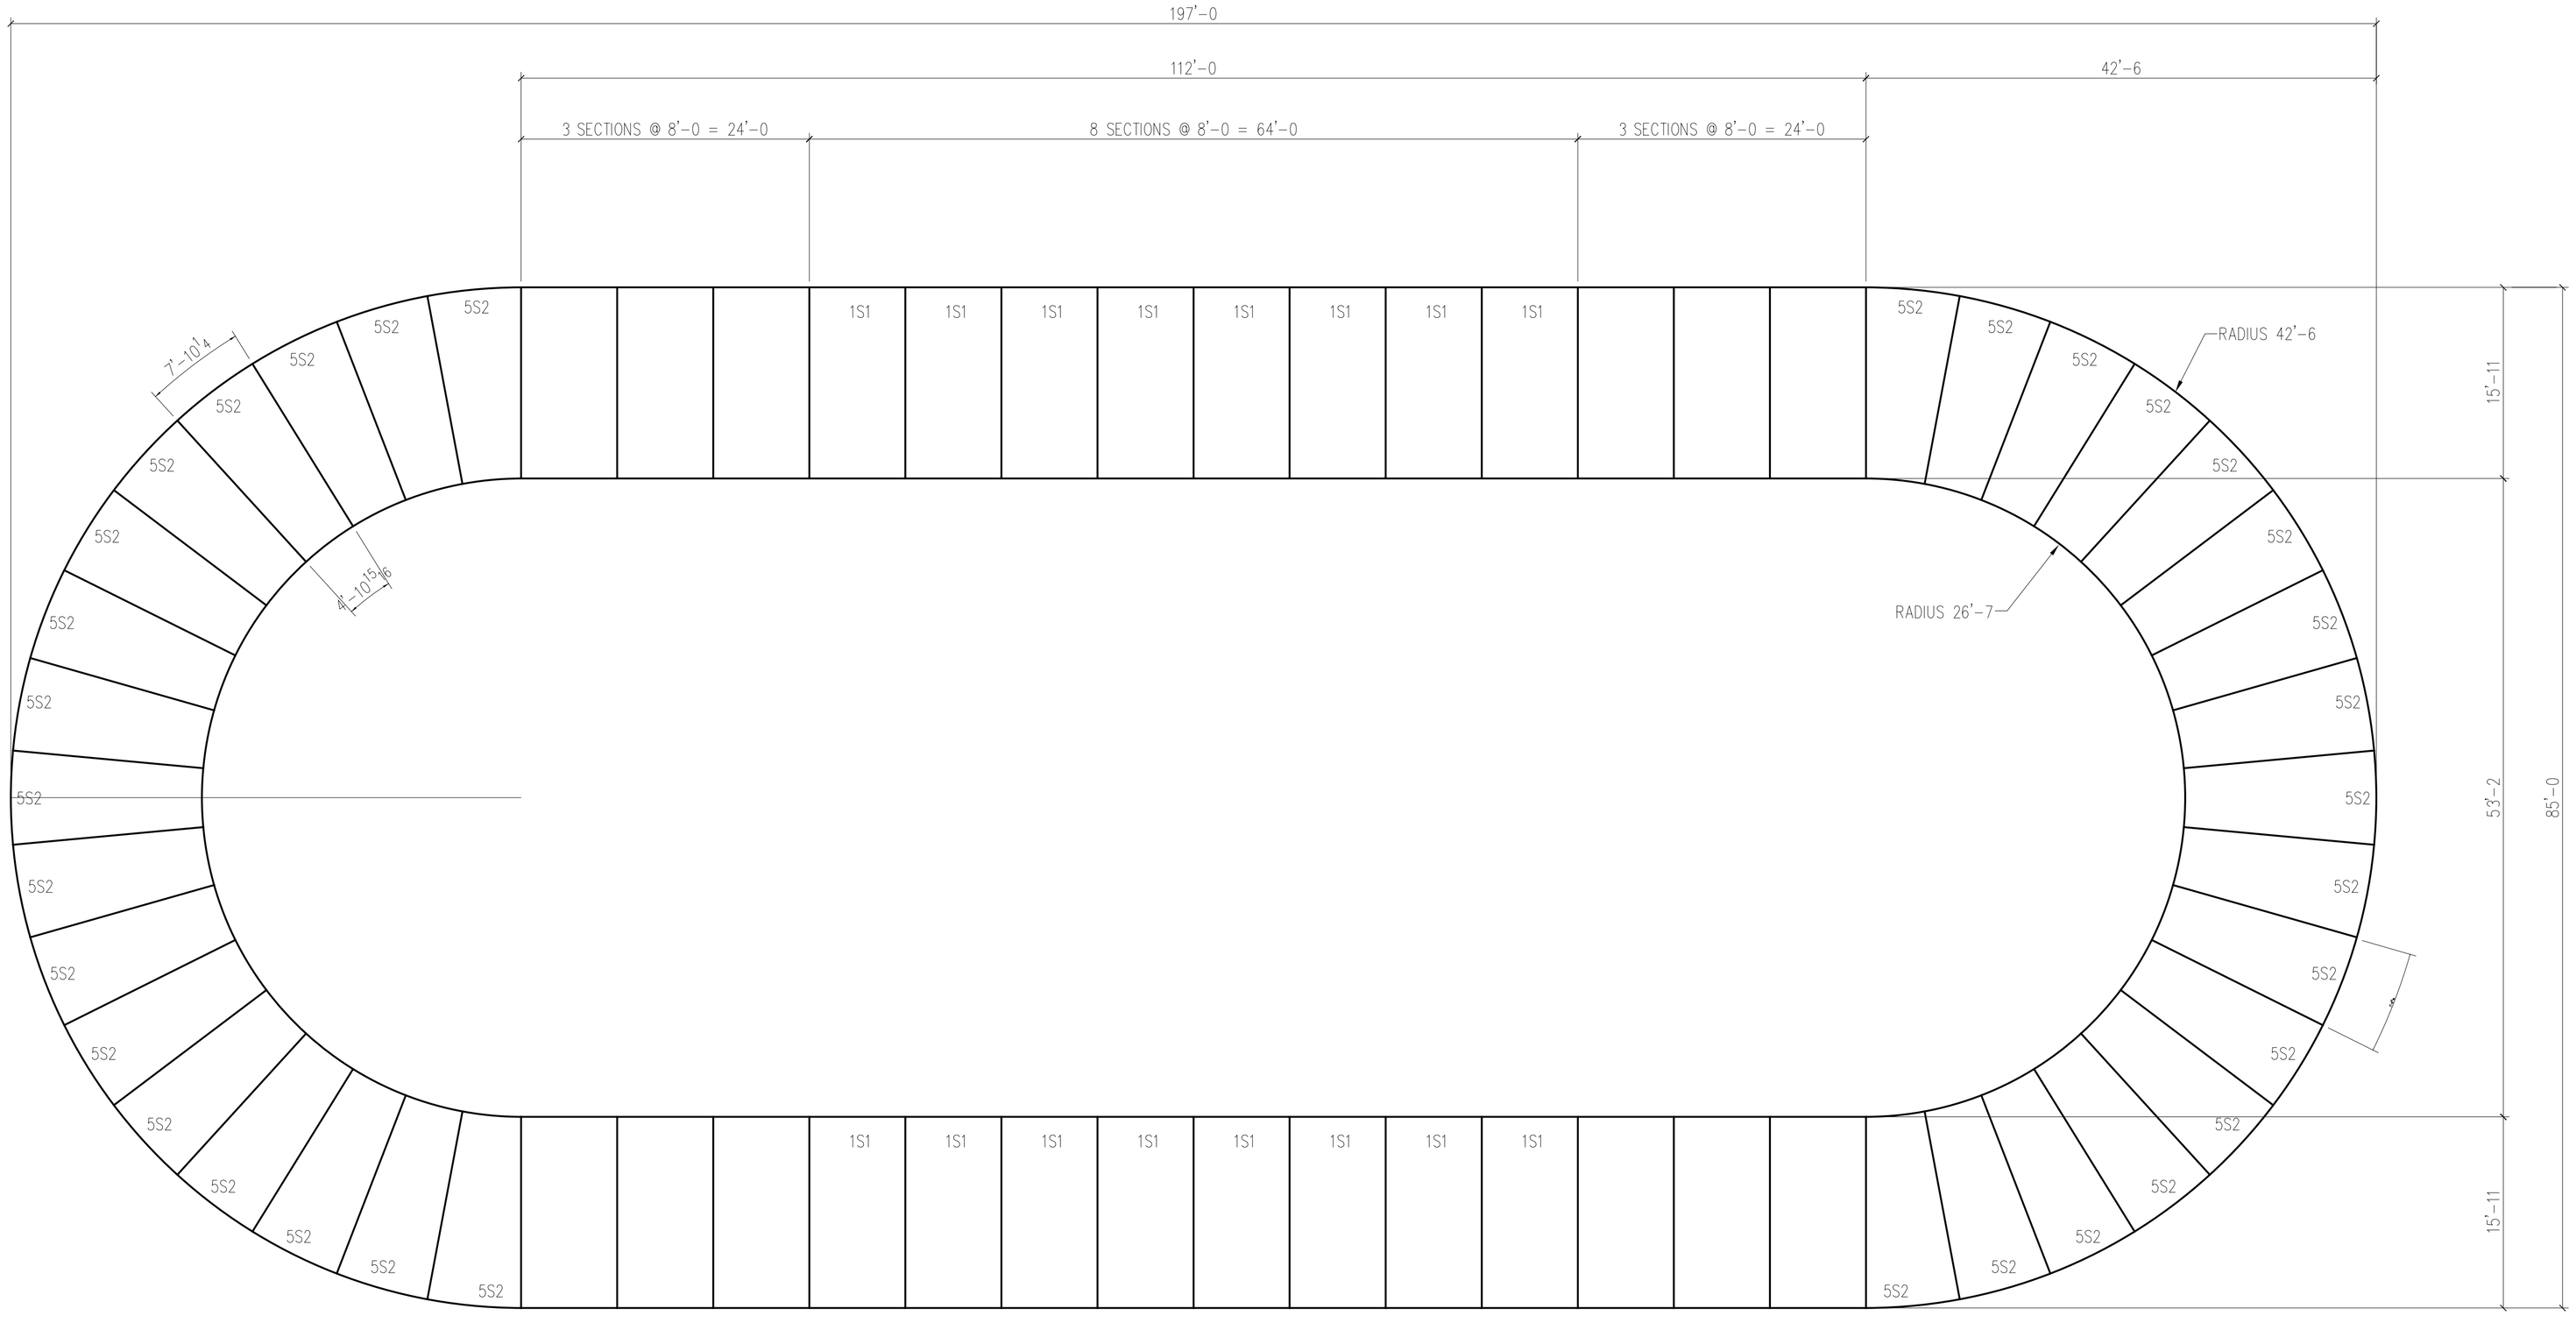

OVERALL PLAN OF RACE TRACK

4	.	DATE .
3	.	DATE .
2	.	DATE .
1	.	DATE .

Taylor-Made METALS INC.

220 LAMOREAUX DR. NE
COMSTOCK PARK, MI 49321
PHONE: (616) 785-1950
FAX: (616) 785-1952

PROJECT	ARENA RACING		
LOCATION	GRAND RAPIDS, MICHIGAN		
ARCHITECT	WL PERRY		
PURCHASER	DELTA PROPERTIES		
DRAWN BY	N.W.	CHKD BY D.T.	DATE 12-3-07
PROJECT No	070155		SHEET No E1